


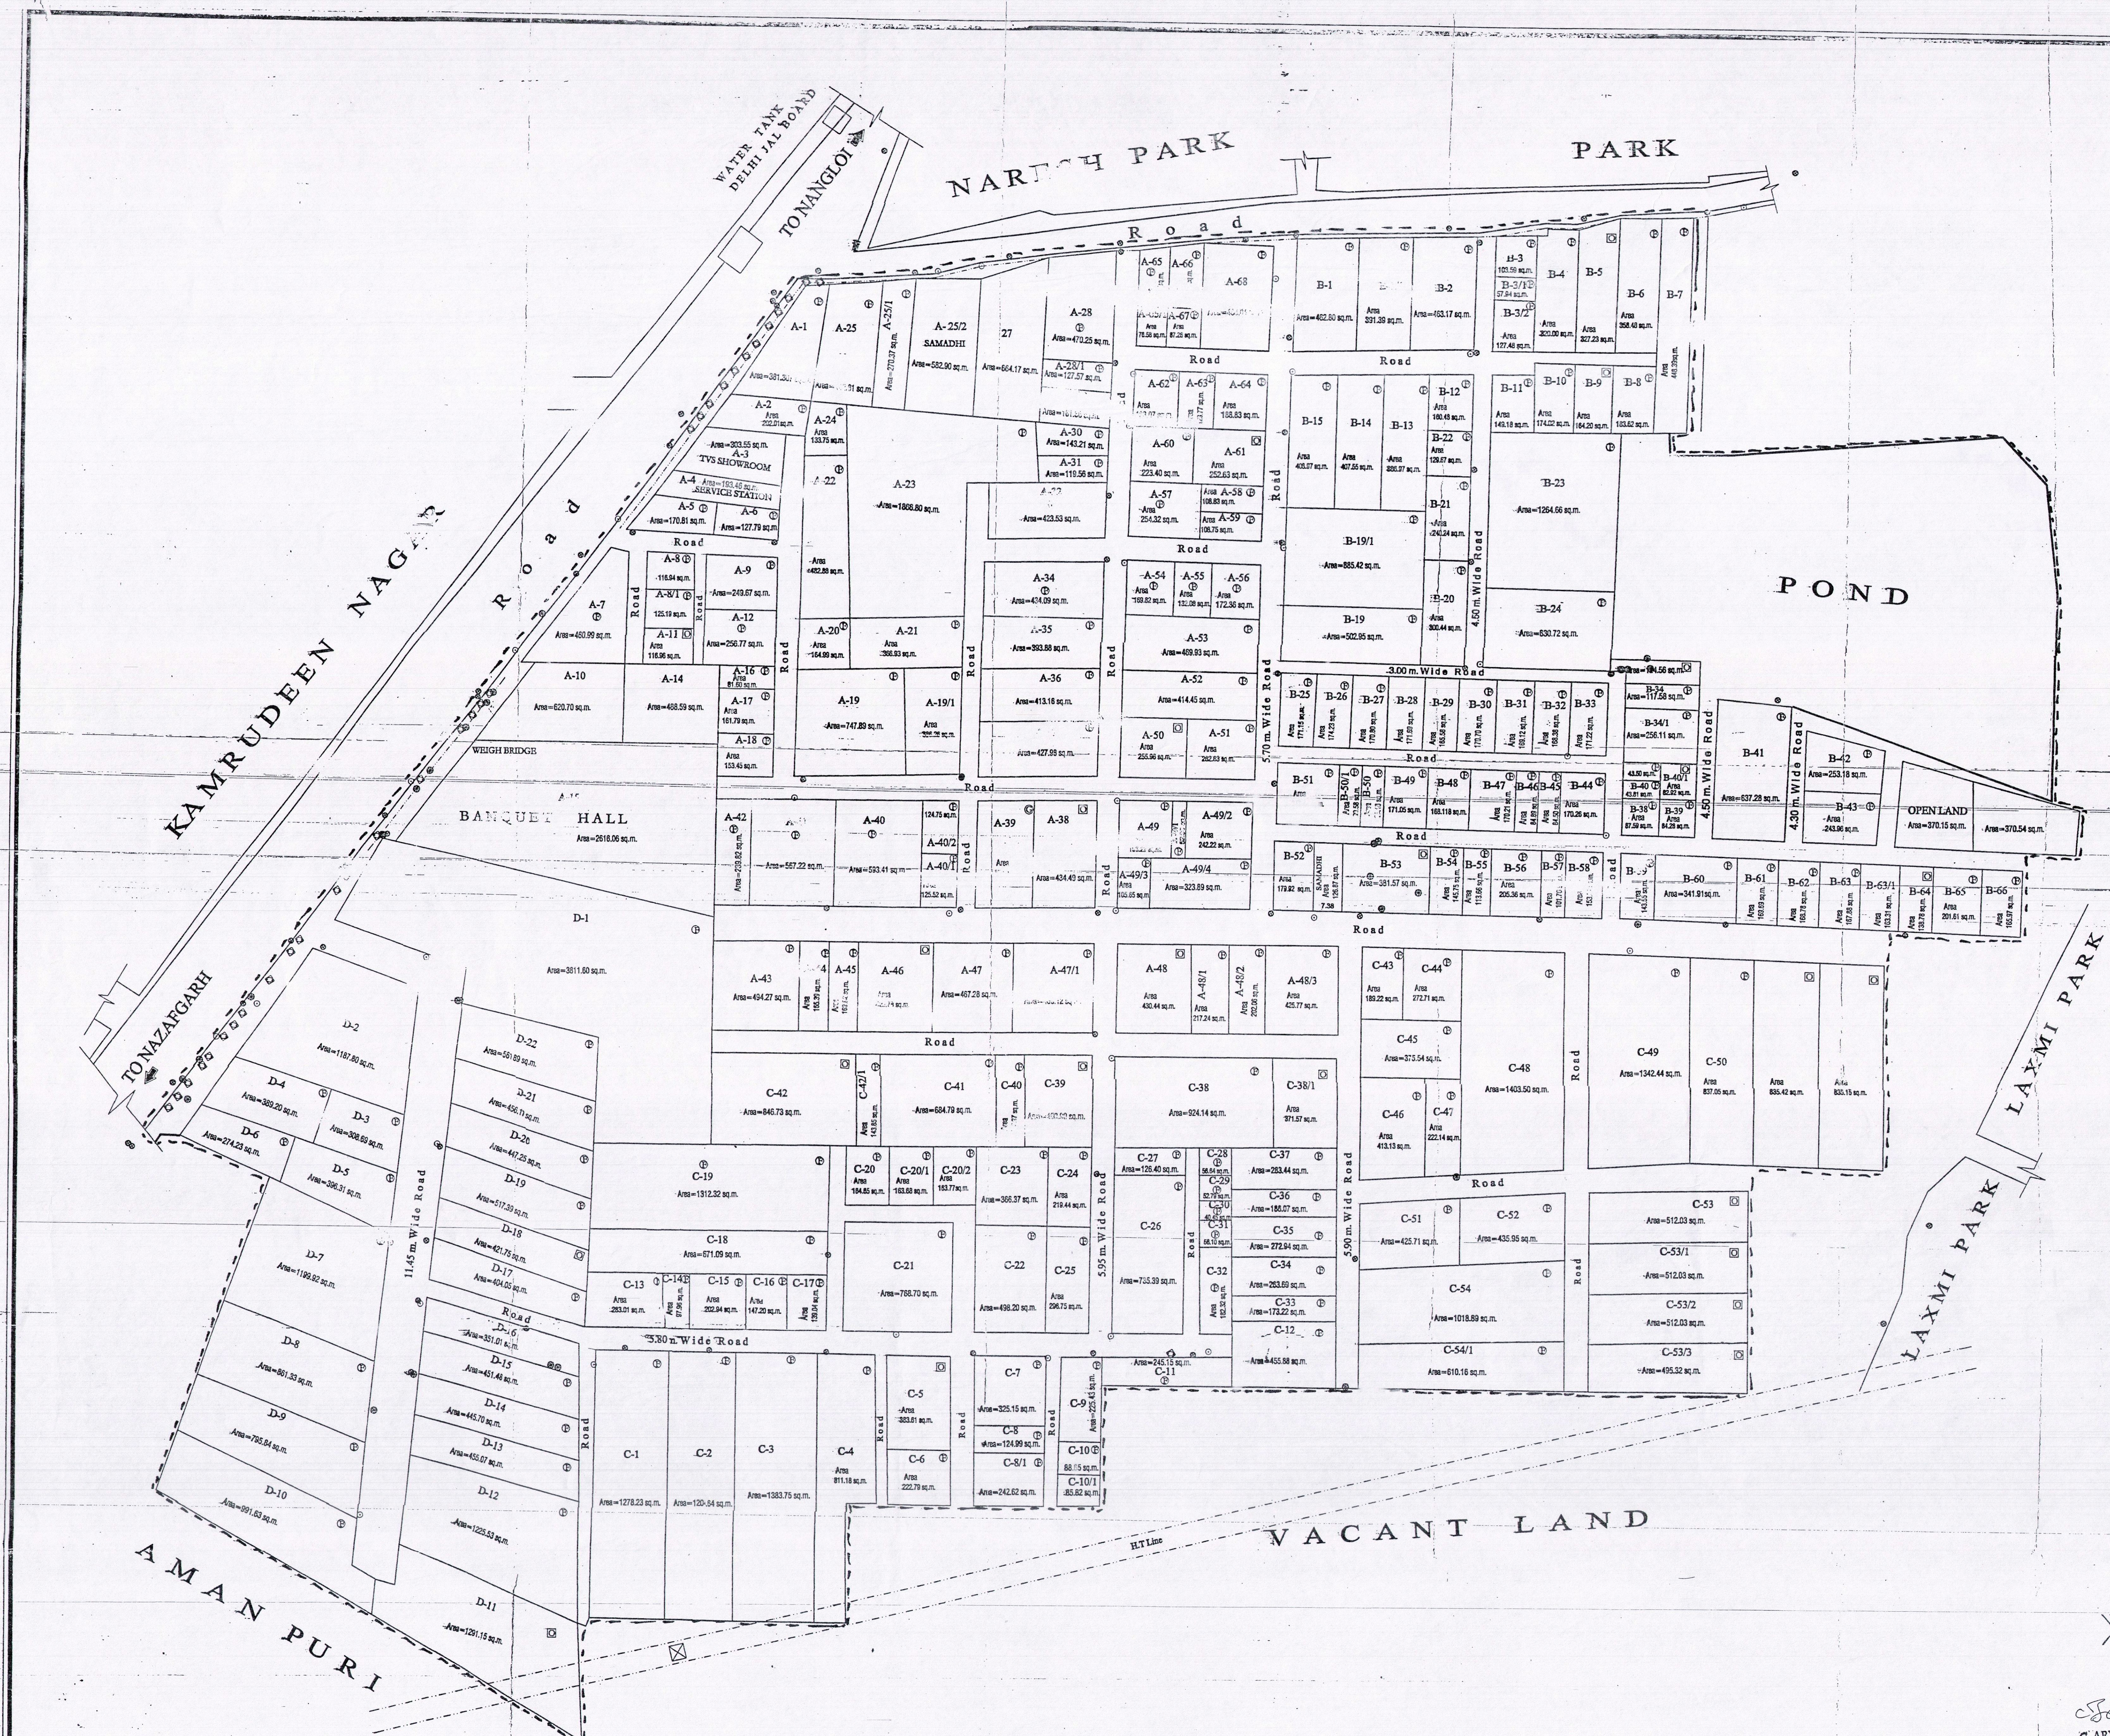


LEGEND	
ELECTRIC LINE	—
MAN HOLE	⊙
ELECTRIC BOX	⊠
TREE	⊕
TELEPHONE POLE	⊙
FACTORY	⊠
SHOP	⊠
RESIDENTIAL AREA	⊠
OPEN PLOT	⊠
GODOWN	⊠

NOTE
1 ALL DIMENSIONS ARE IN METRE.
2 THE NORTH LINE INDICATED IS A MAGNETIC NORTH DIRECTION

SURVEYED AREA
SURVEYED AREA
140512.79 SQ.M OR 34.72 Acres
PLOT AREA
110327.776 SQ.M OR 27.26 Acres
AREA UNDER ROAD
18847.926 SQ.M OR 4.65 Acres

03				
02				
01				
SL. NO.	DATE	AS PER	REMARKS	
REVISED ON				
Client				
Project				
TOPOGRAPHICAL SURVEY PLAN				
SURVEY CONSULTANTS				
RAO ENGINEERING ENTERPRISES				
Geotechnical Consultants & Land Surveyors				
1729 - B, Street 1, East Most Bagh, Old Rantak Road, Delhi 117.				
Ph: 2369 8806, 23691434, 31050284 Fax: 23691434				
SCALE	1:600			
DRAWN BY	K.Sharma			
CHECKED BY				
G.R.RAO	REV. 2004			
10 FREE / TSP/01/1				